SEC. 3, TWP. 18N, R.6 E.

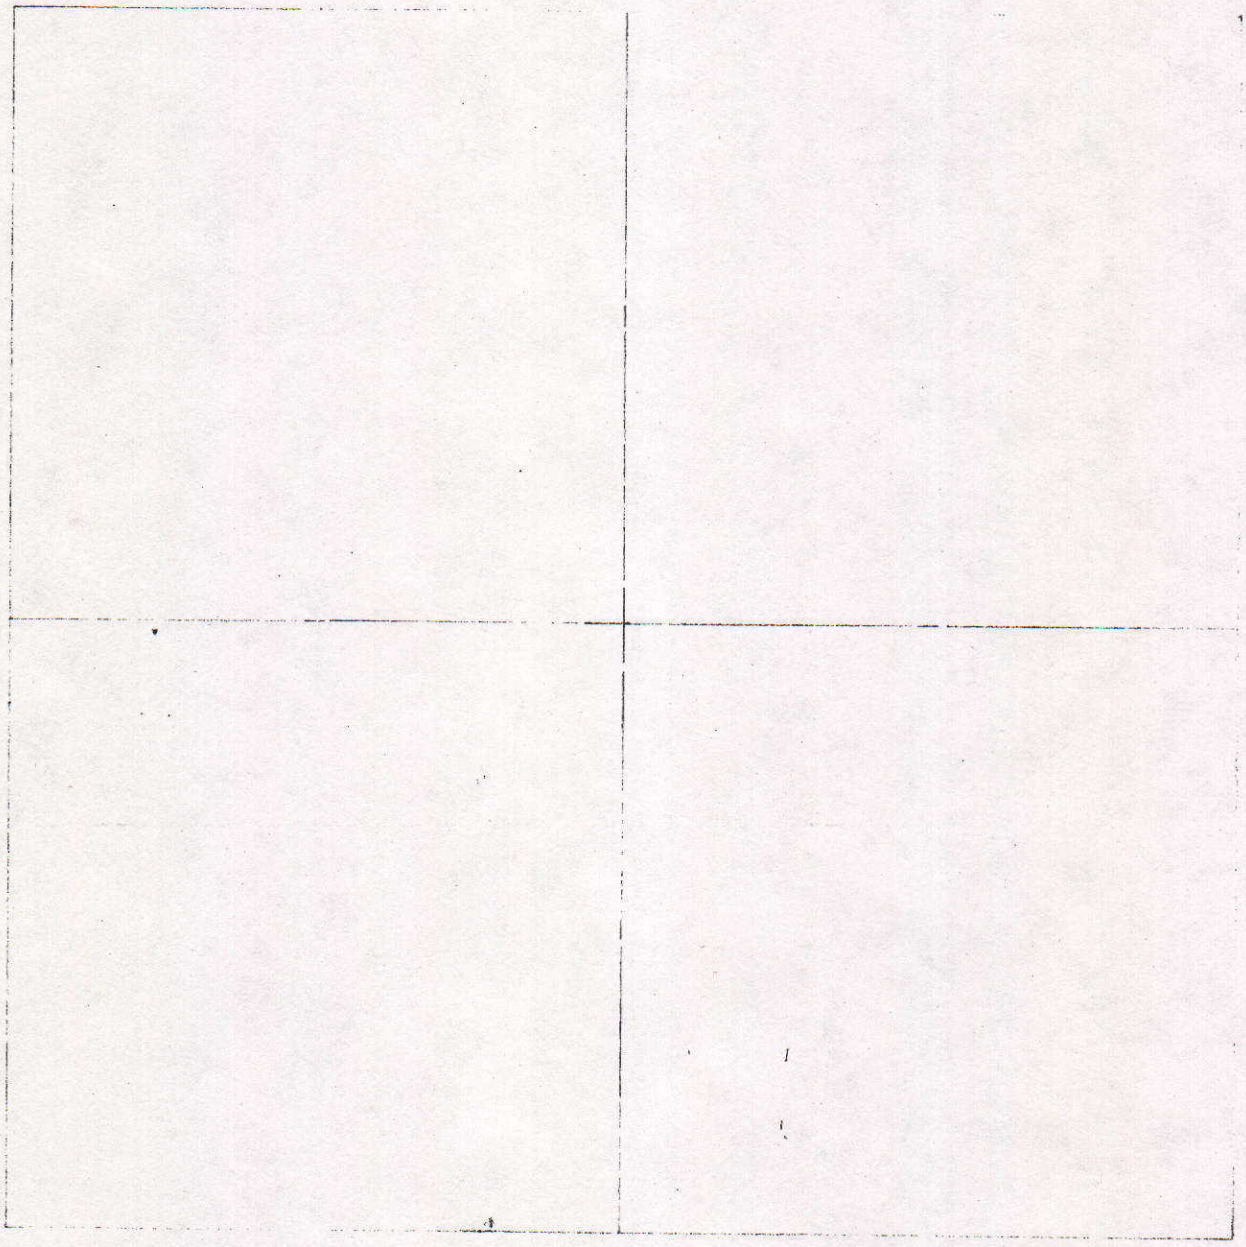

COUNTY SURVEYOR'S - SECTION CORNER TIES

SECTION	TOWNSHIP	RANGE	BOOK	PAGE	ELEVATION	UC ZONE STATE PLANE COORD		LATITUDE	LONGITUDE
						X=	Y=		
3	18	6							

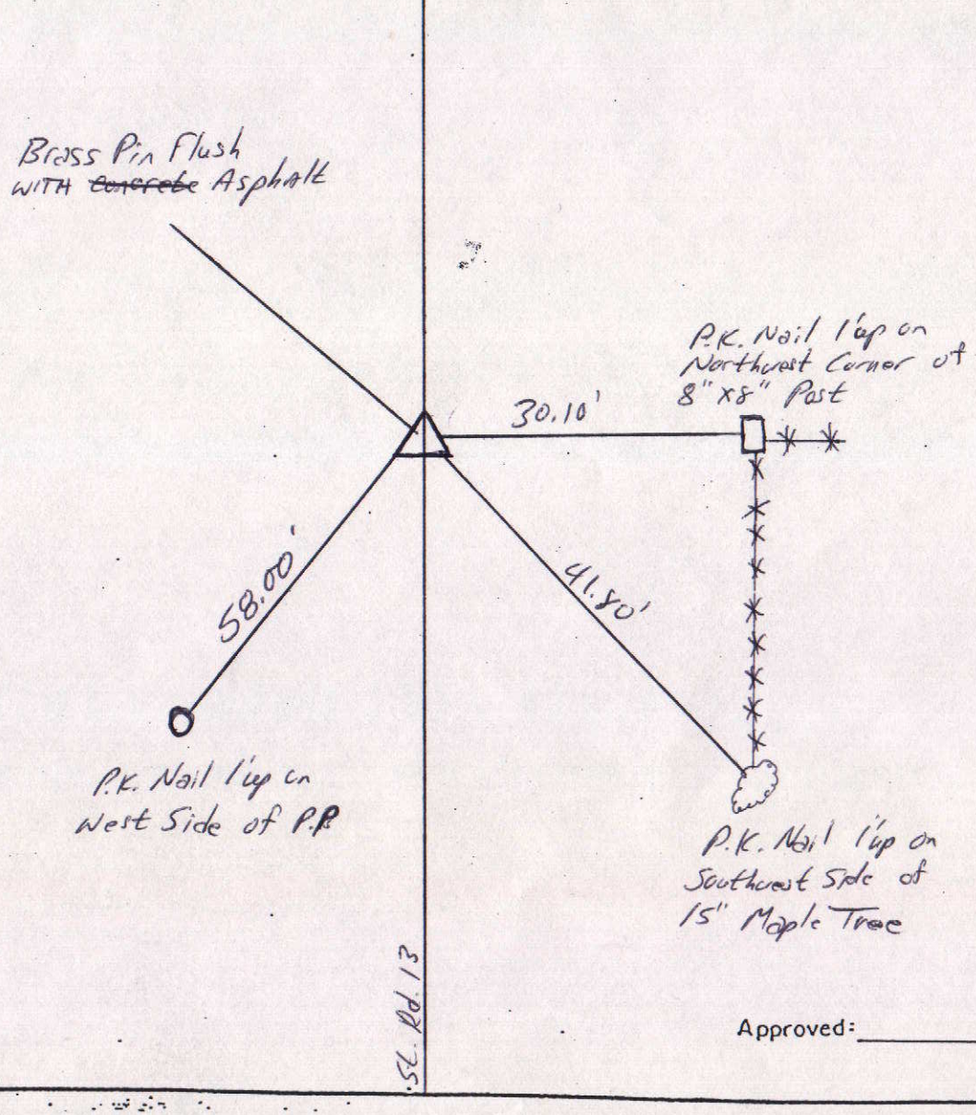

Tied by: MC/RW Date: 6/19/02

Drawn by: RW Date: 6/28/02

Checked by: _____ Date: _____

DESCRIPTION OF MONUMENT

Brass Pin flush with Asphalt Road

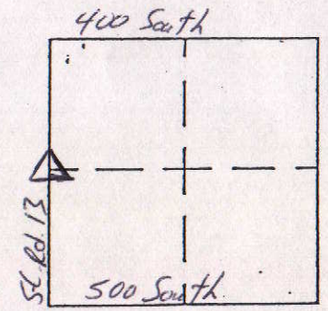

MARKER LOCATION

Approved: _____ Date: _____

COUNTY SURVEYOR

COUNTY SURVEYOR'S - SECTION CORNER TIES

SECTION	TOWNSHIP	RANGE	BOOK	PAGE	ELEVATION	UC ZONE STATE PLANE COORD		LATITUDE	LONGITUDE
3	18	6				X=	Y=		

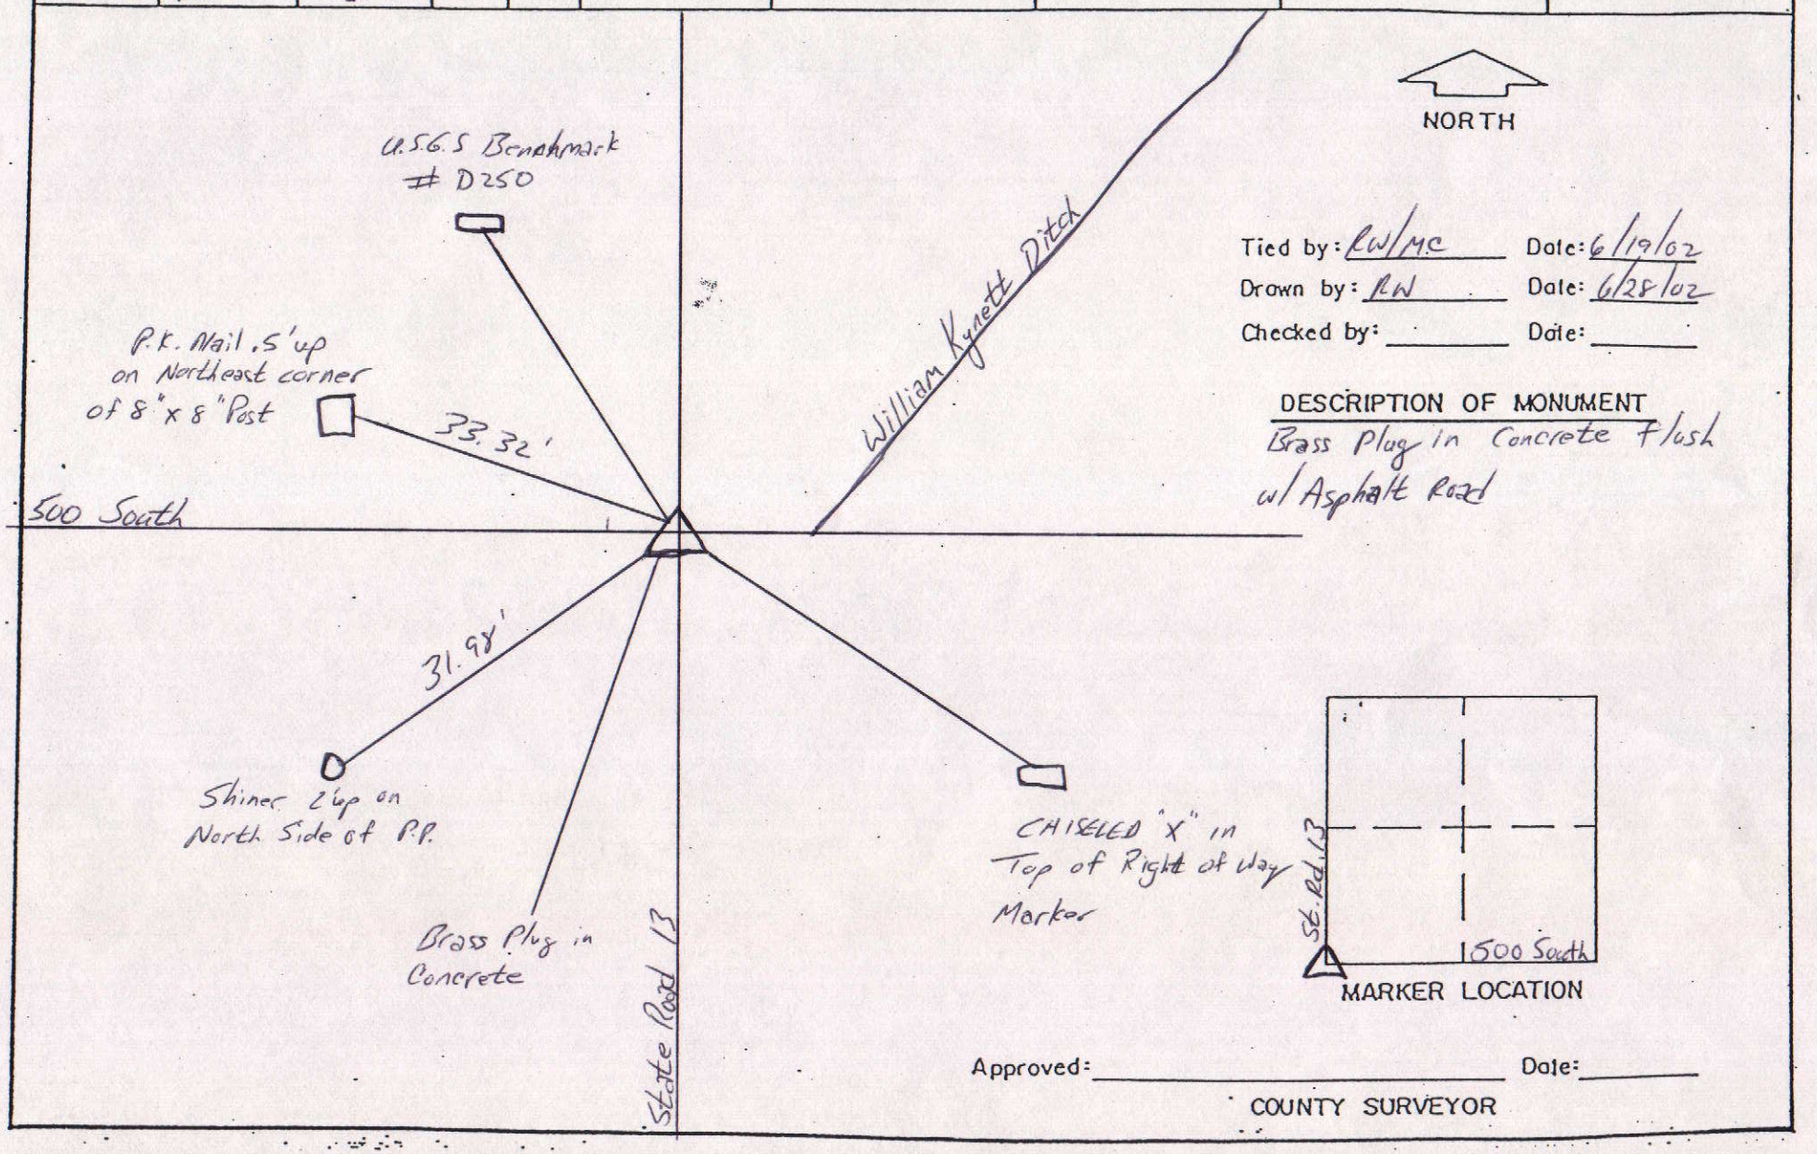

COUNTY SURVEYOR'S - SECTION CORNER TIES

SECTION	TOWNSHIP	RANGE	BOOK	PAGE	ELEVATION	UC ZONE STATE PLANE COORD		LATITUDE	LONGITUDE
3	18N	6E	4	13B		X=	Y=		

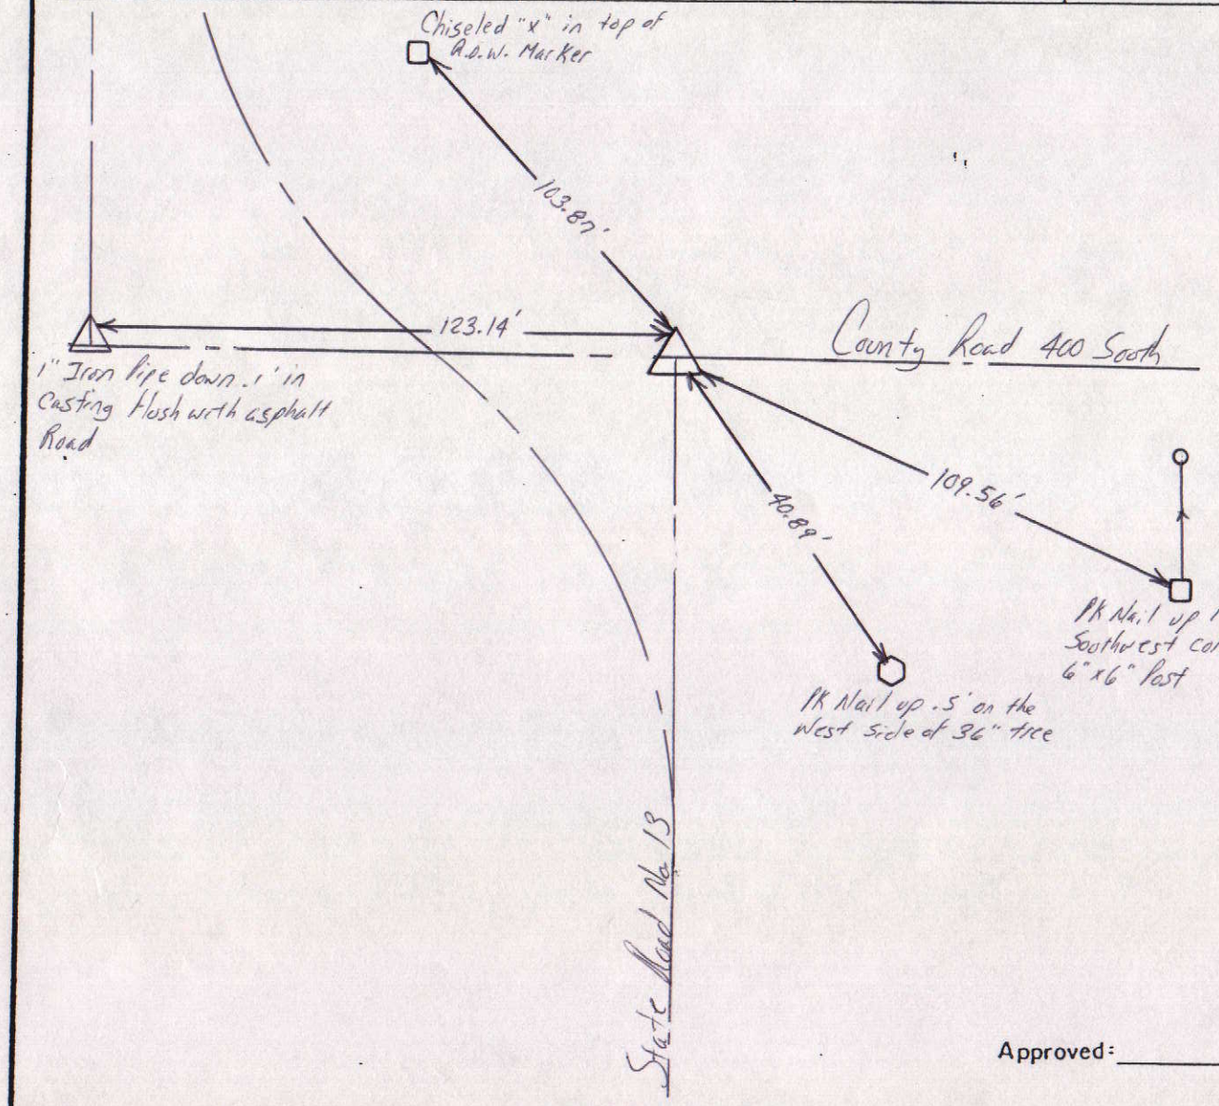

NORTH

SCALE 1" = 40'

SHEET ___ OF ___ SHEETS

Tied by: CG & JB Date: 6/26/95

Drawn by: BAM Date: 6/28/95

Checked by: _____ Date: _____

DESCRIPTION OF MONUMENT

1" Square Bolt down .1' in Casting flush with surface of asphalt Road

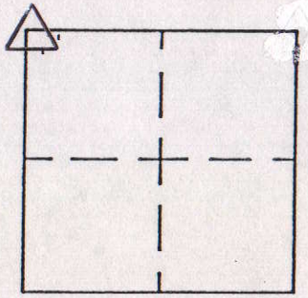

MARKER LOCATION

Approved: _____ Date: _____

COUNTY SURVEYOR

COUNTY SURVEYOR'S - SECTION CORNER TIES

SECTION	TOWNSHIP	RANGE	BOOK	PAGE	ELEVATION	UC ZONE STATE PLANE COORD		LATITUDE	LONGITUDE
3	18	6				X=	Y=		

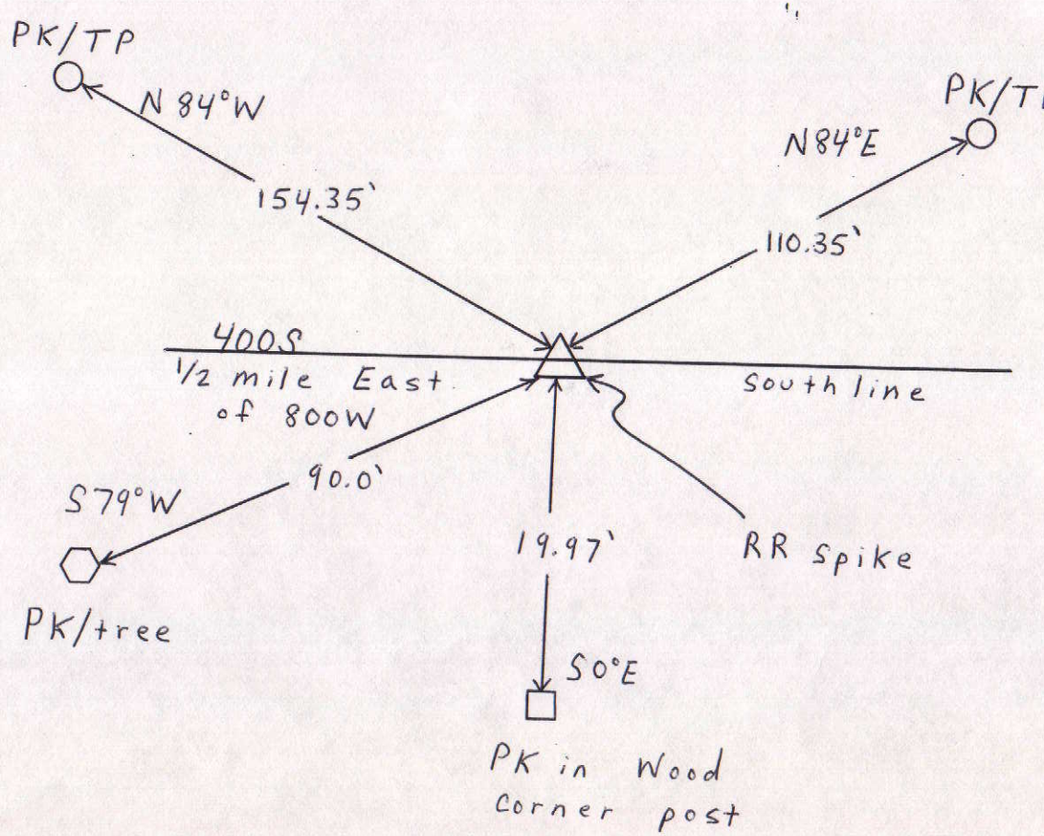

NORTH

SCALE 1" = 40'

SHEET ___ OF ___ SHEETS

Tied by: _____ Date: _____

Drawn by: J.S. Date: 8-12-94

Checked by: _____ Date: _____

DESCRIPTION OF MONUMENT

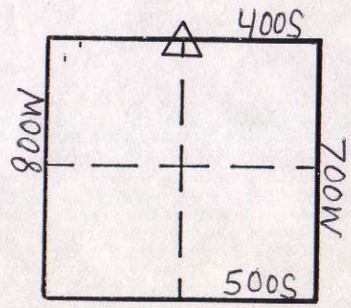

MARKER LOCATION

Approved: _____ Date: _____

COUNTY SURVEYOR

COUNTY SURVEYOR'S - SECTION CORNER TIES

SECTION	TOWNSHIP	RANGE	BOOK	PAGE	ELEVATION	UC ZONE STATE PLANE COORD		LATITUDE	LONGITUDE
3	18N	6E	4	12B		X=	Y=		

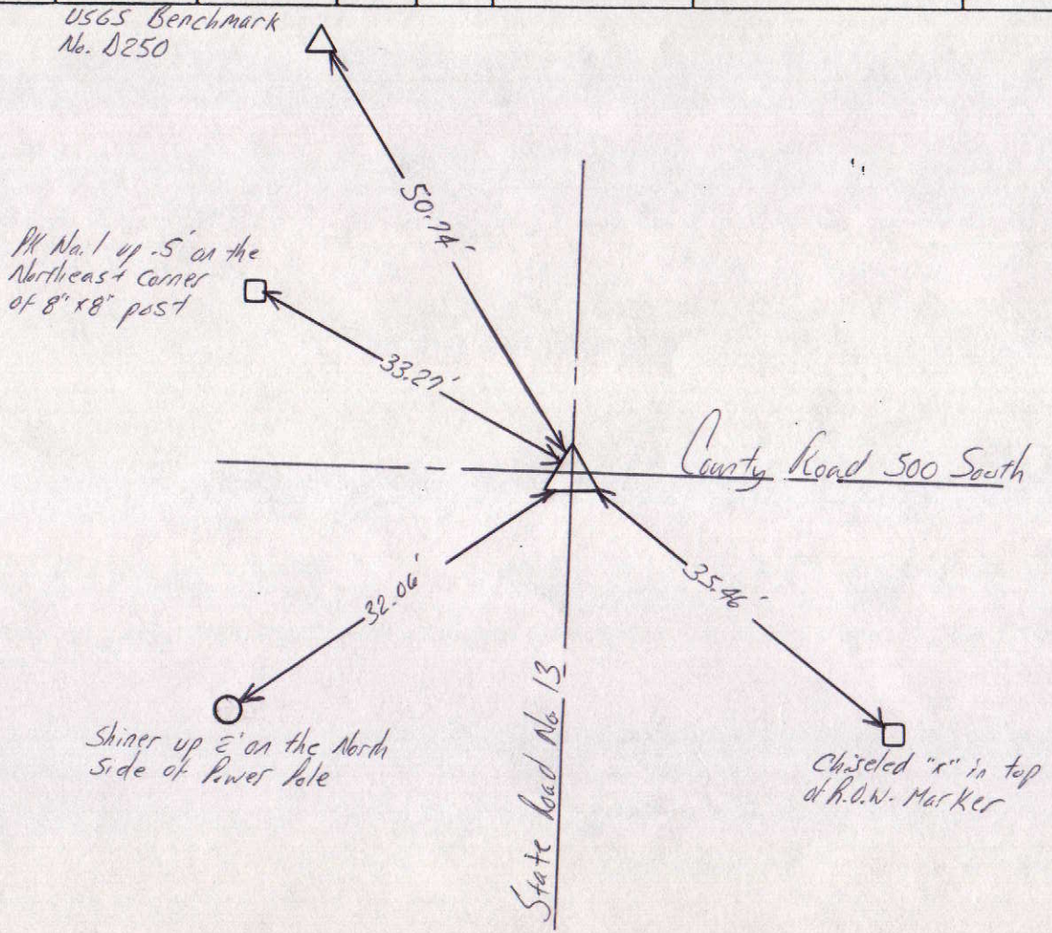

NORTH

SCALE 1" = 40'

SHEET ___ OF ___ SHEETS

Tied by: CG & JB Date: 6/26/95

Drawn by: BAN Date: 6/28/95

Checked by: _____ Date: _____

DESCRIPTION OF MONUMENT

Brass Plug in concrete flush with asphalt Road

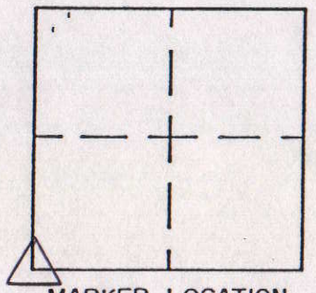

MARKER LOCATION

Approved: _____ Date: _____

COUNTY SURVEYOR

COUNTY SURVEYOR'S - SECTION CORNER TIES

SECTION	TOWNSHIP	RANGE	BOOK	PAGE	ELEVATION	UC ZONE STATE PLANE COORD		LATITUDE	LONGITUDE
3	18N	6E	4	13A		X=	Y=		

NORTH

SCALE 1" = 40'

SHEET ___ OF ___ SHEETS

Tied by: CG : JB Date: 6/26/95

Drawn by: BAN Date: 6/28/95

Checked by: _____ Date: _____

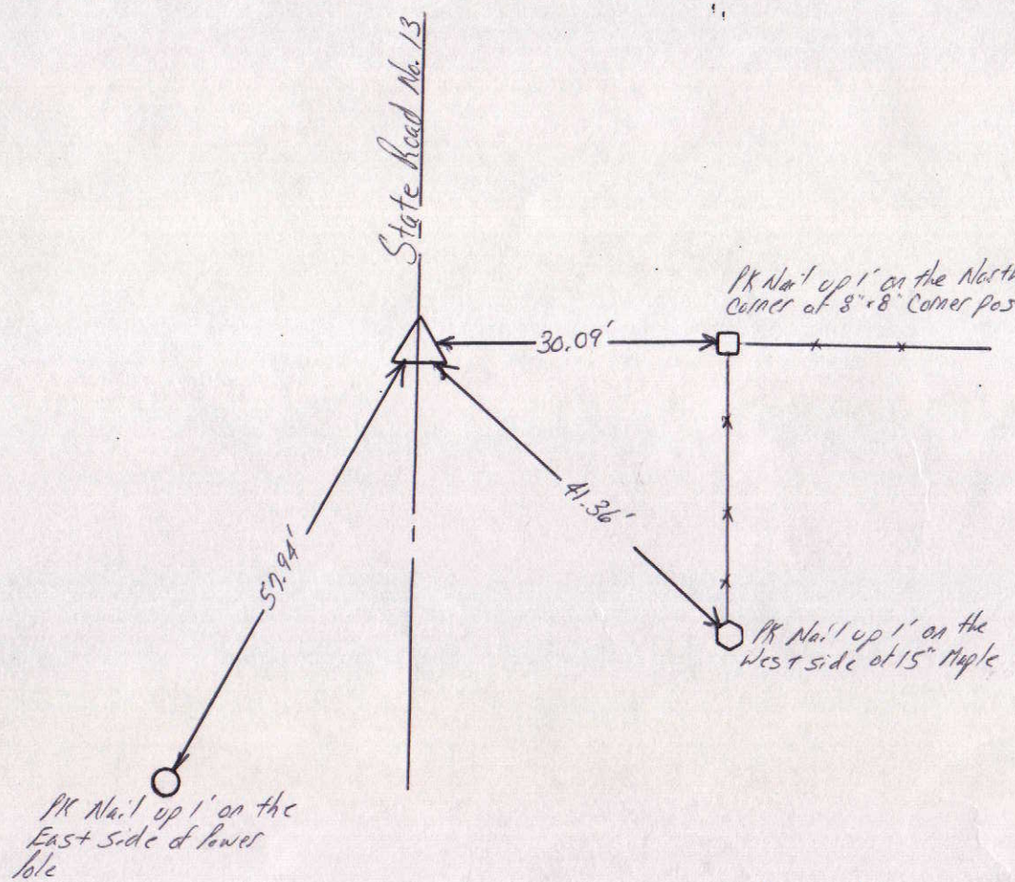

DESCRIPTION OF MONUMENT

Brass Pin flush with asphalt Road

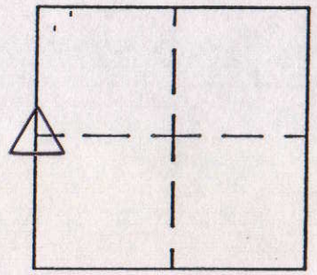

MARKER LOCATION

Approved: _____ Date: _____

COUNTY SURVEYOR